the Gabriola Commons

gabriola island bc

SOIL SURVEY

site plan

scale: 1" = 50'

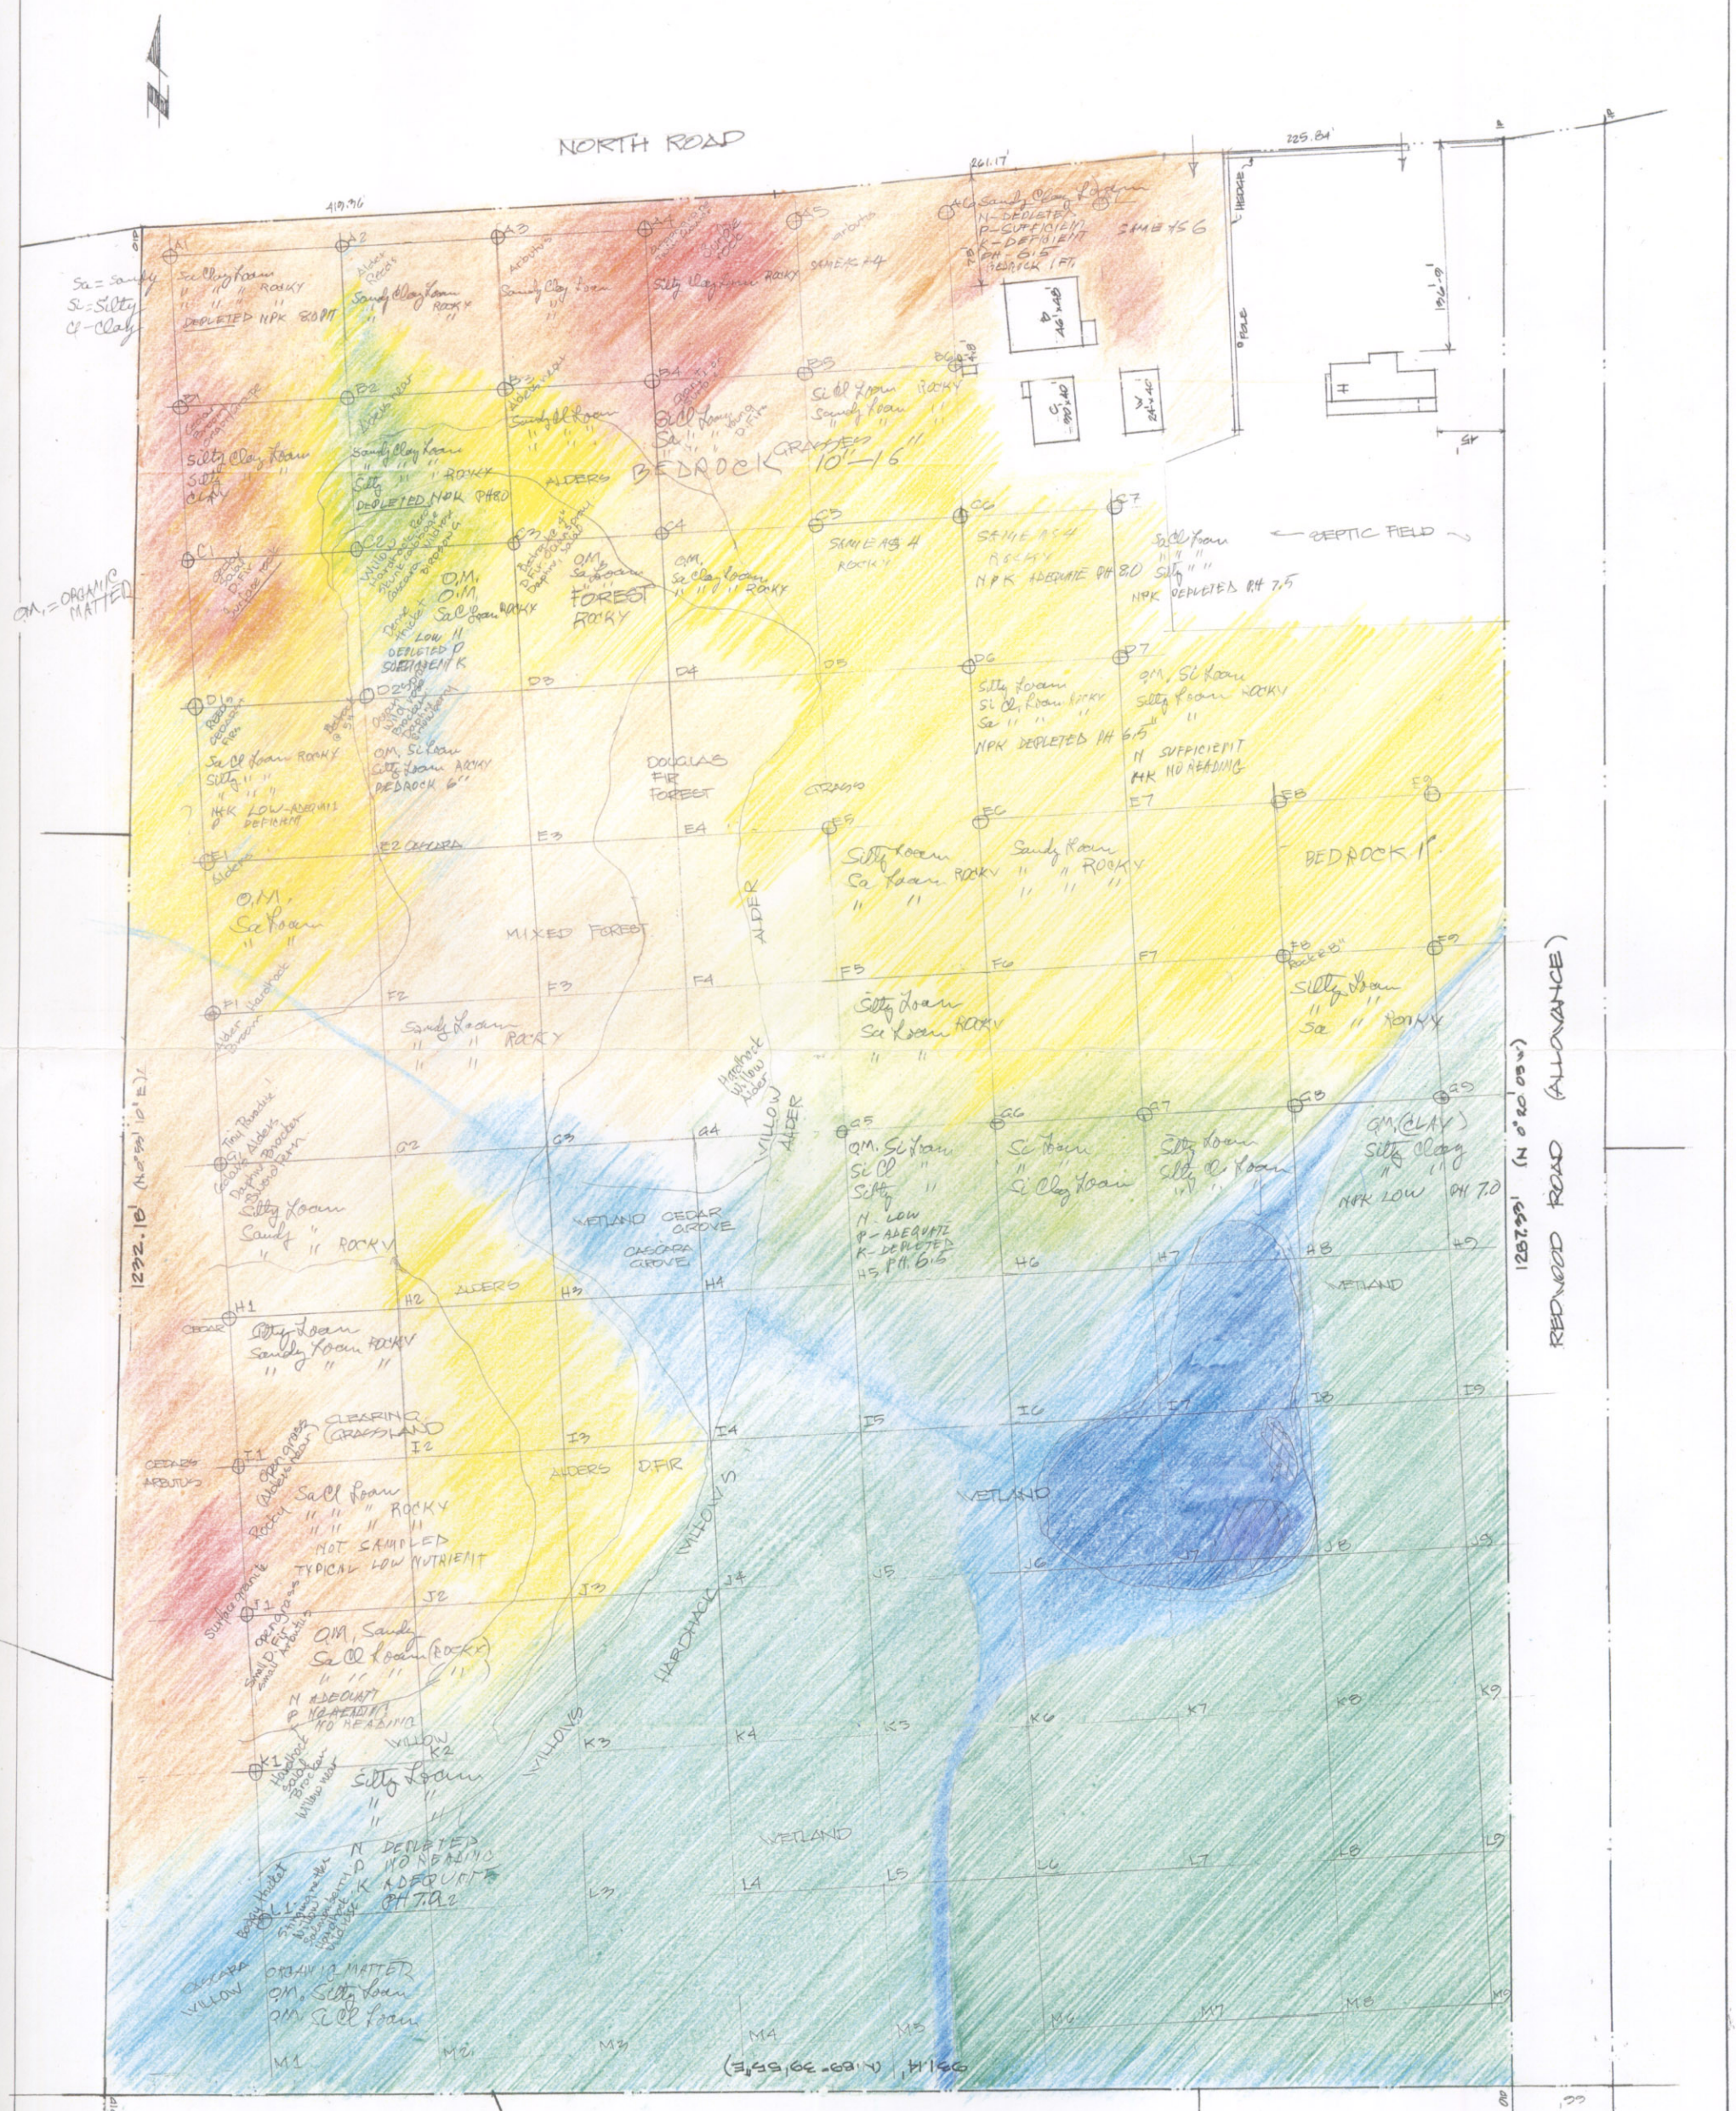

AGRICULTURAL LAND CLASSIFICATIONS

LEGEND

CLASS 2 (org.)
(Subclass W or I)
High water table or
Subject to flooding

CLASS 3 (org.)
(Subclass H)
Bedrock near surface
Difficult to till

CLASS 4 (org.& min.)
(Subclass P or H)
Rocky, occasional pockets of
deep organic soil

CLASS 5 (min.)
(Subclass A and/or P)
Needs irrigation, hard to till

CLASS 6 (min.)
(Subclass R)
Rocky and depleted

CLASS 7 (min.)
Surface bedrock